The Pavilion Theatre, Worthing

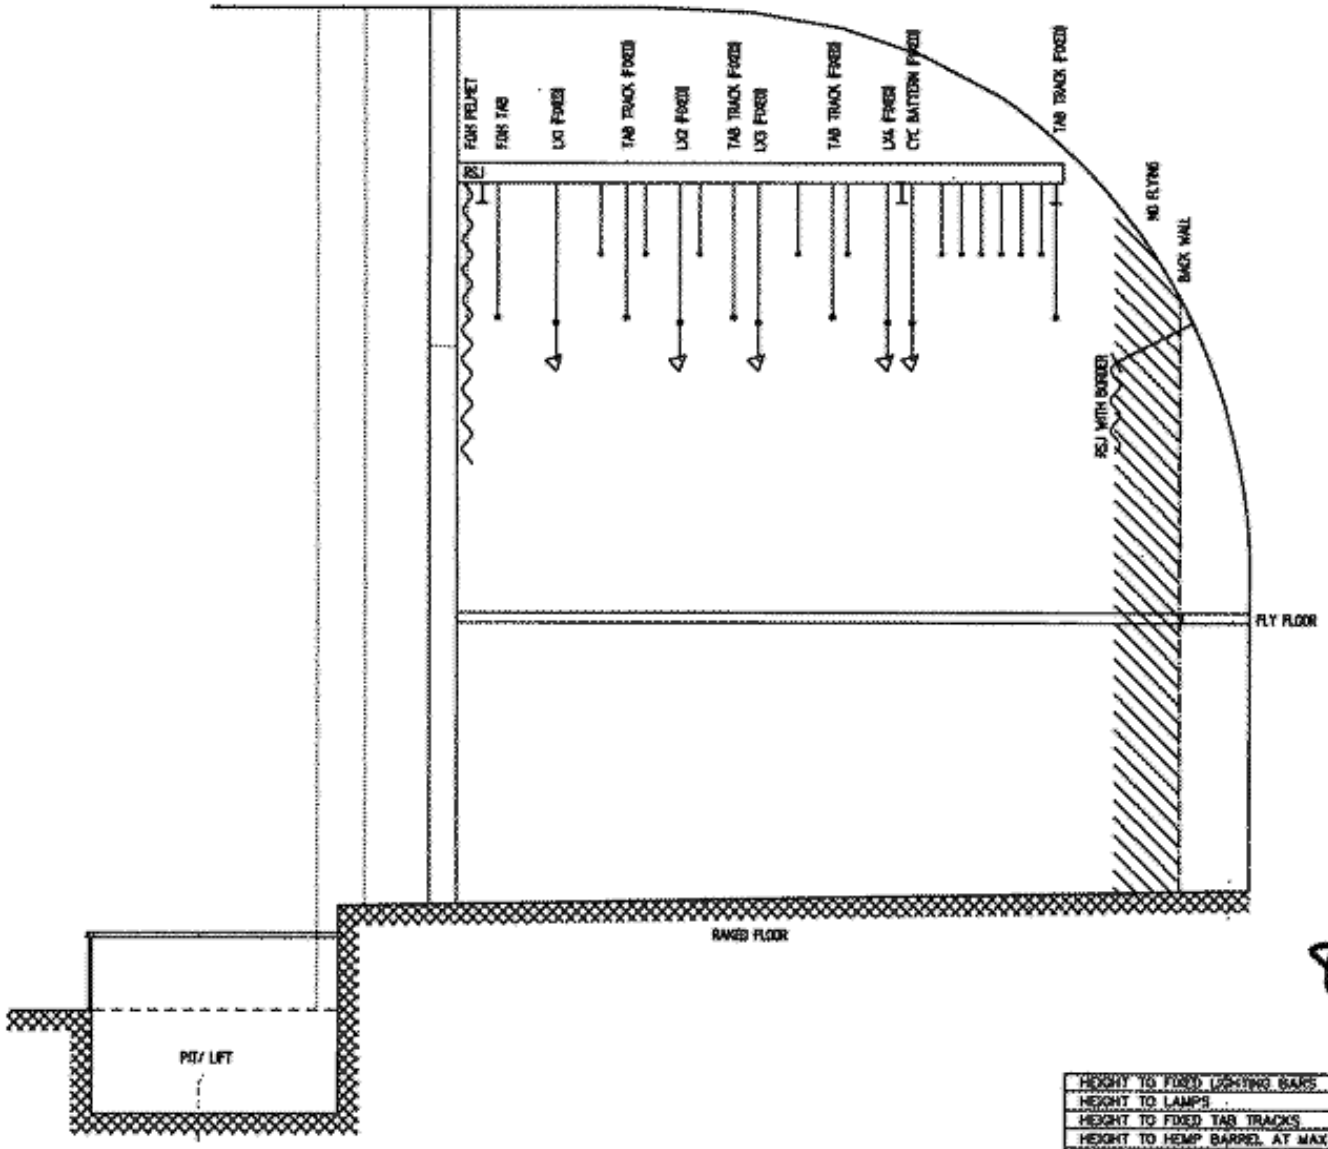

800732

HEIGHT TO FIXED LIGHTING BARS	5.71M
HEIGHT TO LAMPS	5.33M
HEIGHT TO FIXED TAB TRACKS	5.77M
HEIGHT TO HEMP BARREL AT MAX	5.40M
HEIGHT TO F.O.H PELMET	4.42M

NOTES

Worthing Borough Council
THEATRES

TITLE:
WORTHING PAVILION
STAGE SECTION

SCALE: 1:25
DATE: OCT 2000
DRAWN BY: GDL
CHECKED BY:
DRAWING No. 001/28100/02
revisions